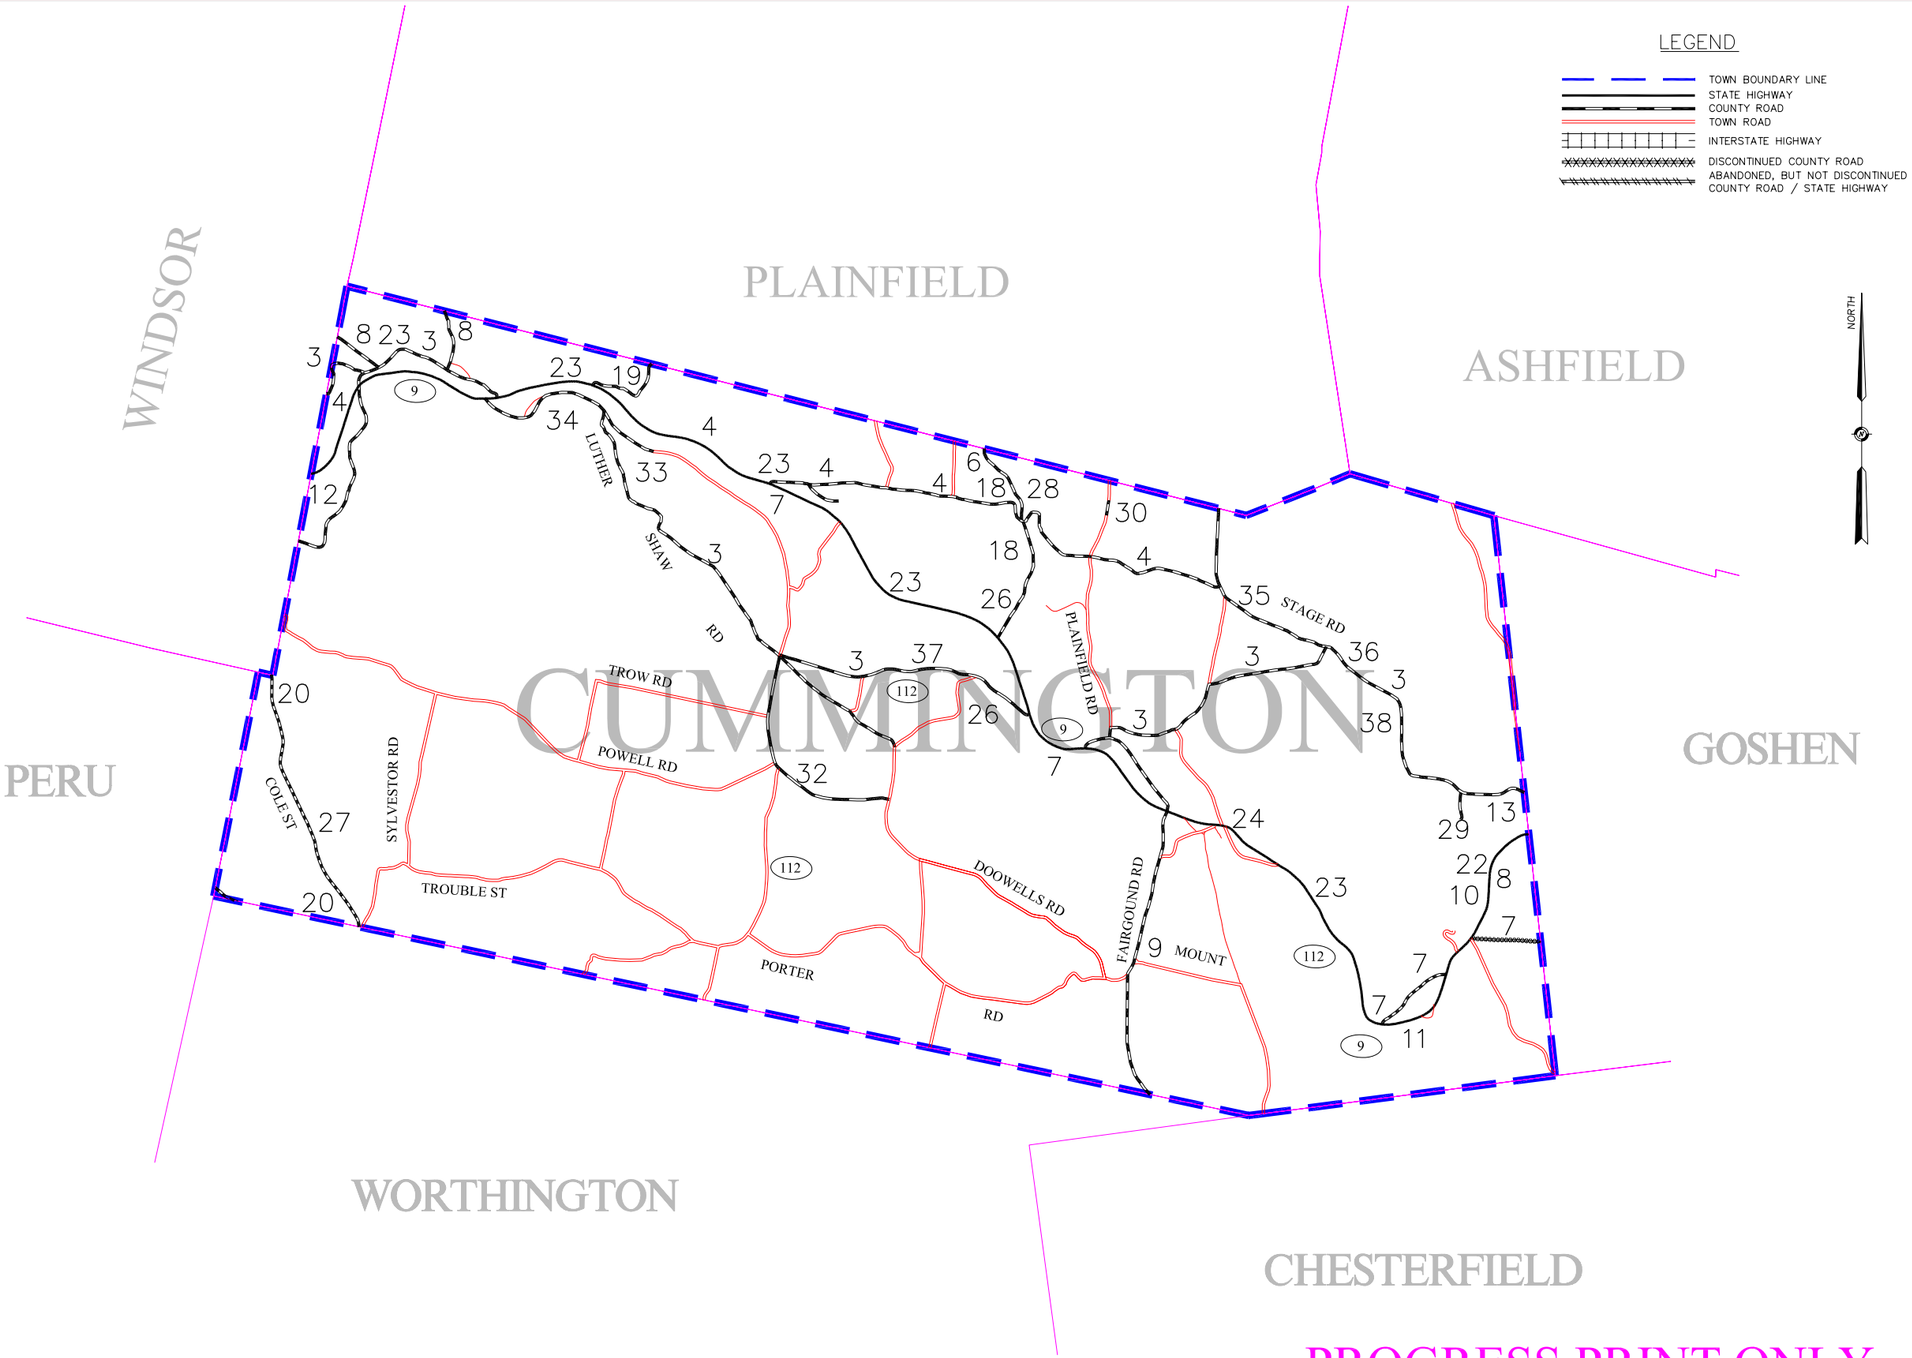

NOTE:
USGS CONTOUR INTERVAL IS 6 METERS

THIS MAP IS INTENDED TO SERVE AS A GUIDE AND SHOULD NOT BE CONSIDERED THE DEFINITIVE DOCUMENT AS TO THE EXACT LOCATIONS OF STATE, COUNTY OR TOWN ROADS.
REFER TO THE WRITTEN DOCUMENTS FOR DESCRIPTIONS OF THE LAYOUTS.

PROGRESS PRINT ONLY
10/09/2009

PAUL R. LUSSIER PLS
THE BERKSHIRE DESIGN GROUP, INC.
LANDSCAPE ARCHITECTS - ENGINEERS - SURVEYORS
4 ALLEN PLACE
NORTHAMPTON, MASSACHUSETTS
HUNTLEY ASSOCIATES, P.C.

TOWN OF CUMMINGTON

DRAFTING:
CHECKED:
HORIZ SCALE: 1" = 2"

HAMPSHIRE COUNTY ROAD MAP
PREPARED FOR THE
HAMPSHIRE COUNCIL
OF GOVERNMENTS

PROJECT NO: COG
DWG NO: P-CUMMINGTON
DATE: 07/28/2009
SHEET NO. 1 OF 1